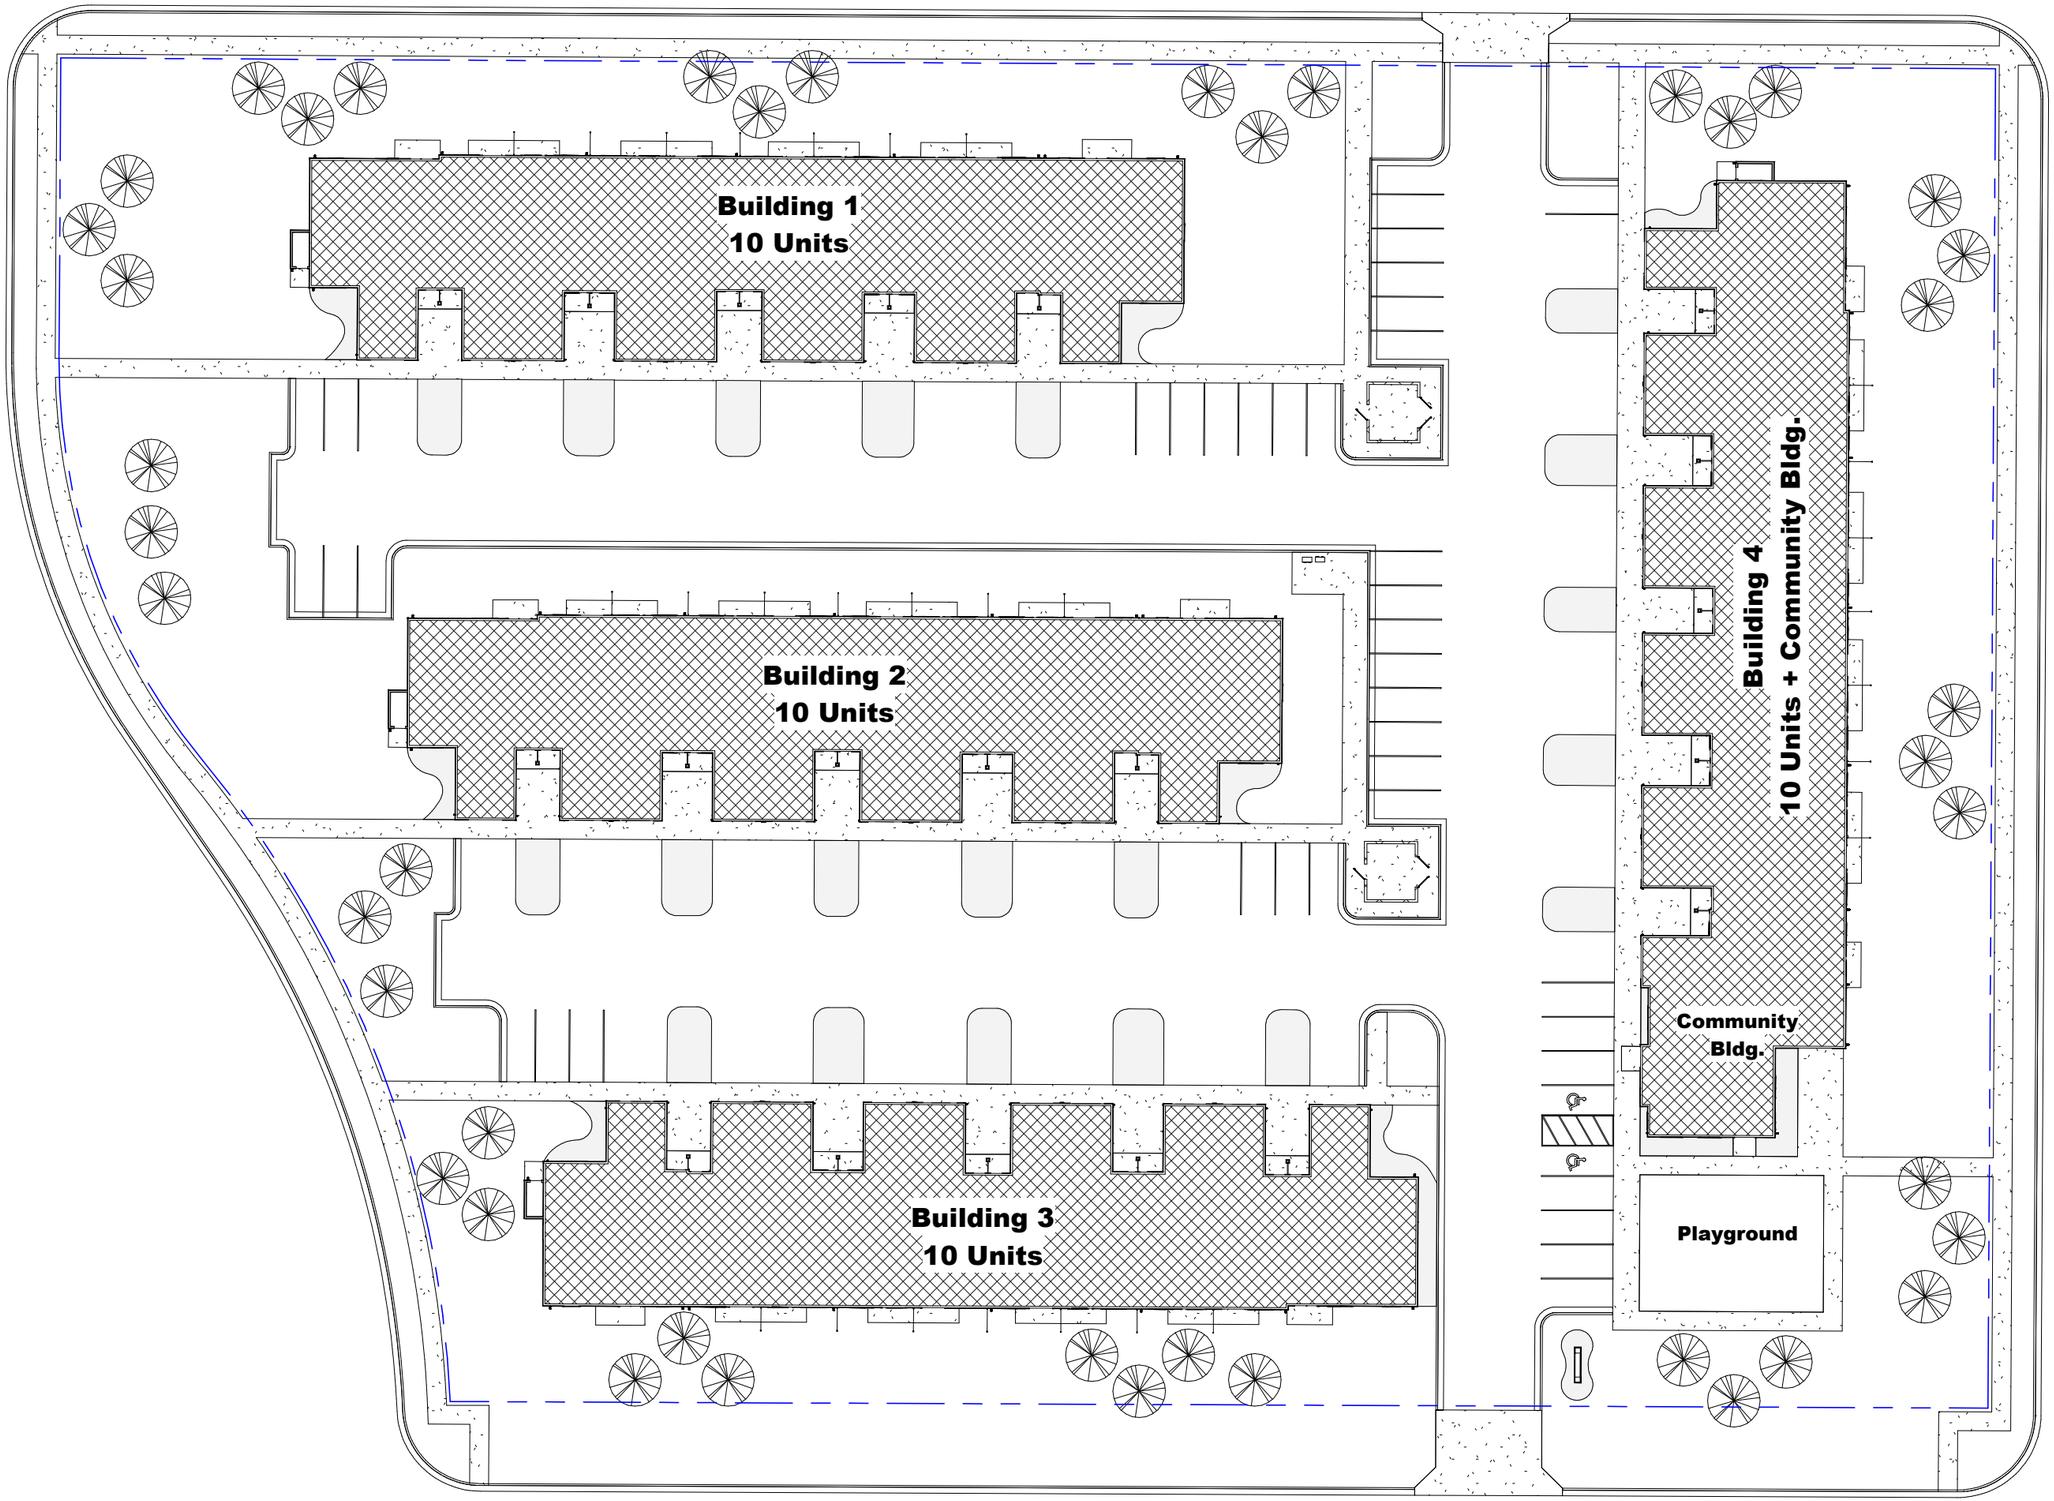

J:\Jobs\15071 Kennedy Park\Revit Model & Consultants Drawings\Architectural\15071 Kennedy Park Site.rvt

10/7/2016 12:05:09 PM

VanDeWalle Architects LLC
ARCHITECTURE • PLANNING • INTERIORS
Sioux Falls, S.D. 605-339-4411

Kennedy Park Townhomes
-
Wahpeton, North Dakota

Site Plan

Project No.	15071
Date:	06.13.16
Drawn By:	Author

A5.2

Copyright 2016

VanDeWalle Architects LLC
ARCHITECTURE • PLANNING • INTERIORS
Sioux Falls, S.D. 605-339-4411

Kennedy Park Townhomes
-
Wahpeton, North Dakota

Unit Type A

Project No.	15071
Date:	06.13.16
Drawn By:	TJS
Copyright 2016	

A0.2

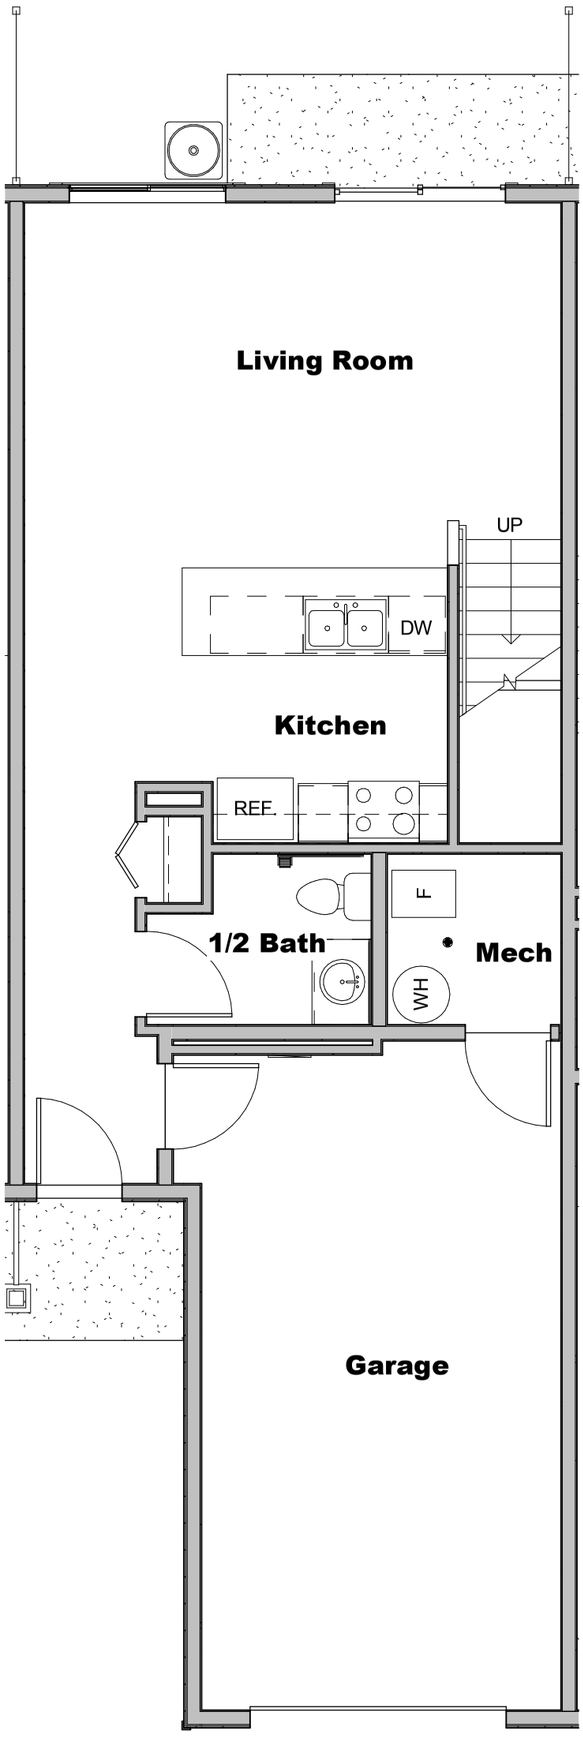

1 **First Floor**

Scale: 3/16" = 1'-0"

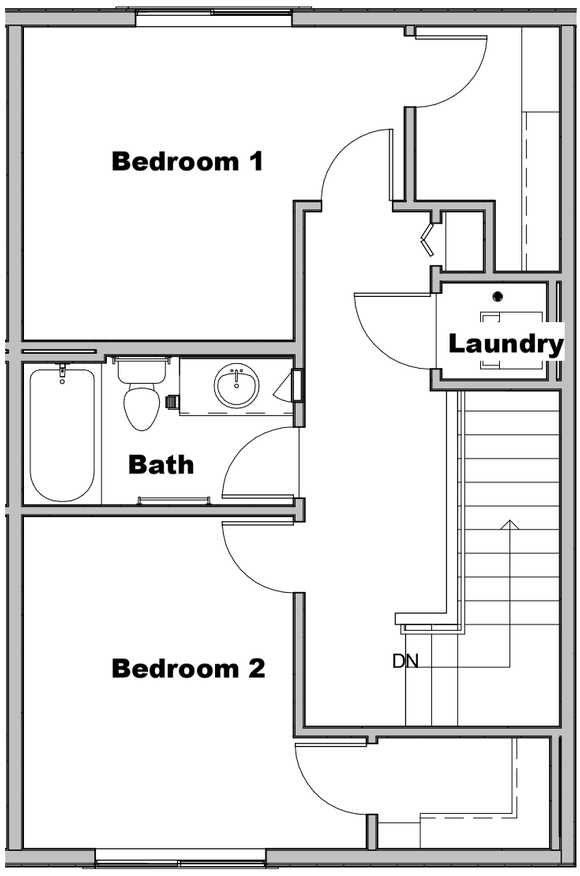

2 **Second Floor**

Scale: 3/16" = 1'-0"

VanDeWalle Architects LLC
ARCHITECTURE • PLANNING • INTERIORS
Sioux Falls, S.D. 605-339-4411

Kennedy Park Townhomes
-
Wahpeton, North Dakota

Unit Type C

Project No.	15071
Date:	06.13.16
Drawn By:	TJS

A4.1

Copyright 2016

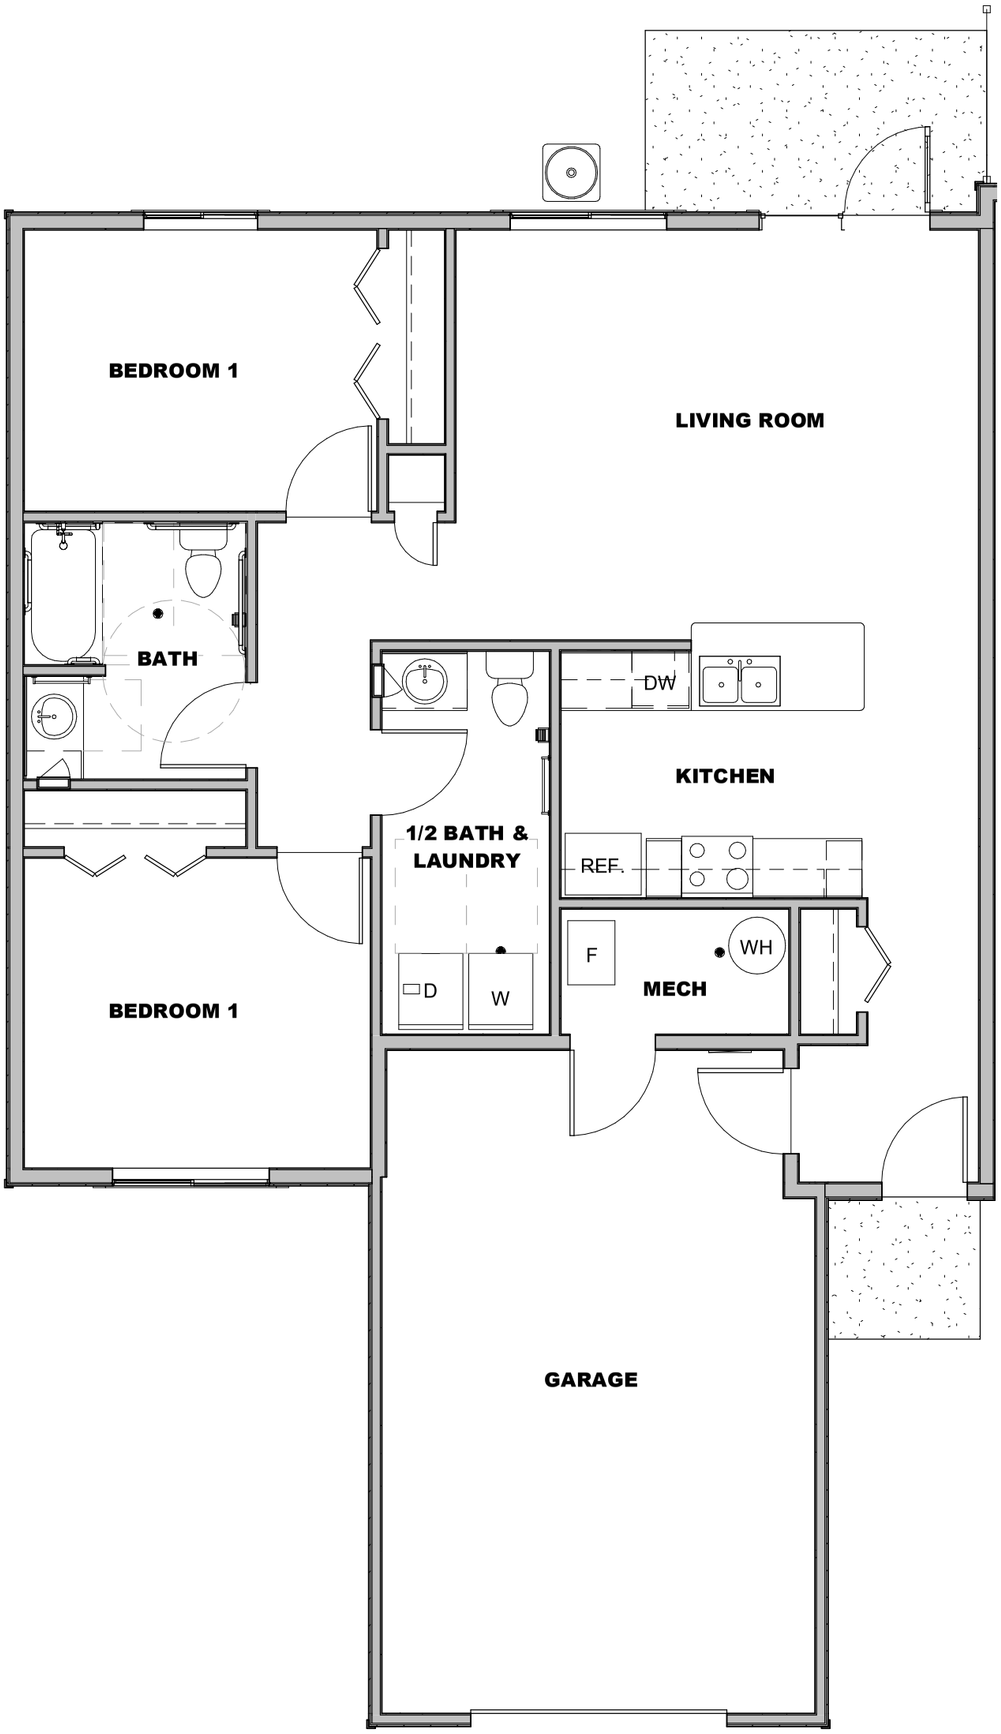

1 **Unit Type 'C'**

Scale: 3/16" = 1'-0"

VanDeWalle Architects LLC
ARCHITECTURE • PLANNING • INTERIORS
Sioux Falls, S.D. 605-339-4411

Kennedy Park Townhomes
-
Wahpeton, North Dakota

Unnamed

Project No.	15071
Date:	06.13.16
Drawn By:	Author

A4.1

Copyright 2016

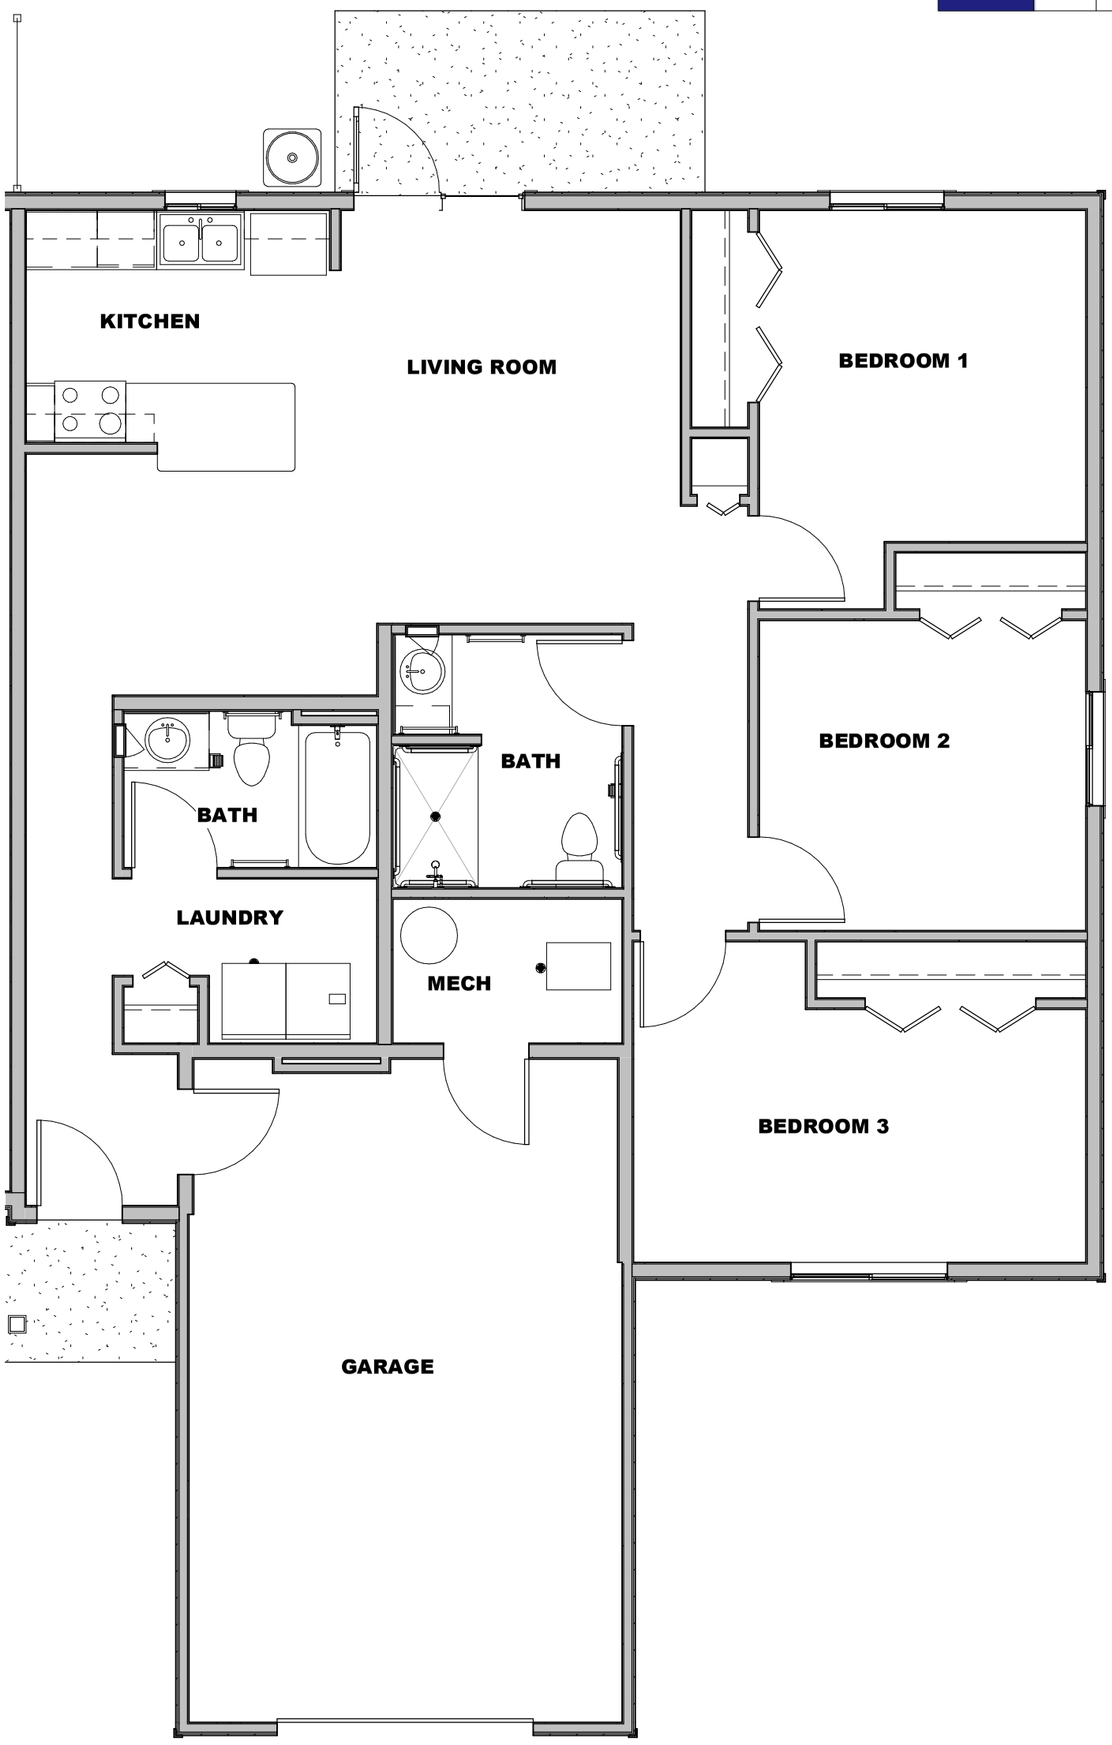

1 **Unit 'D' Floor Plan**

Scale: 3/16" = 1'-0"

VanDeWalle Architects LLC
ARCHITECTURE • PLANNING • INTERIORS
Sioux Falls, S.D. 605-339-4411

Kennedy Park Townhomes
-
Wahpeton, North Dakota

Unit Type B

Project No.	15071
Date:	06.13.16
Drawn By:	Author

A0.3

Copyright 2016

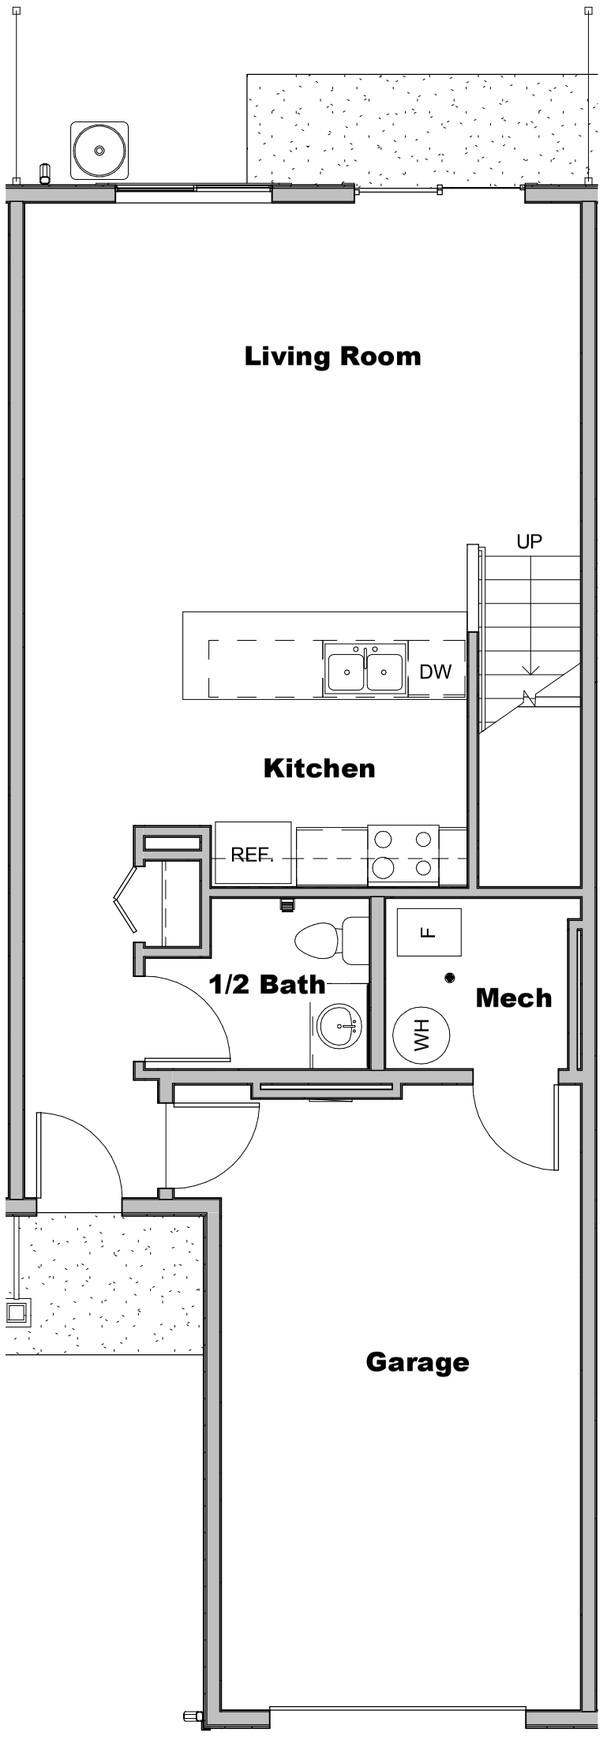

1 **First Floor**

Scale: 3/16" = 1'-0"

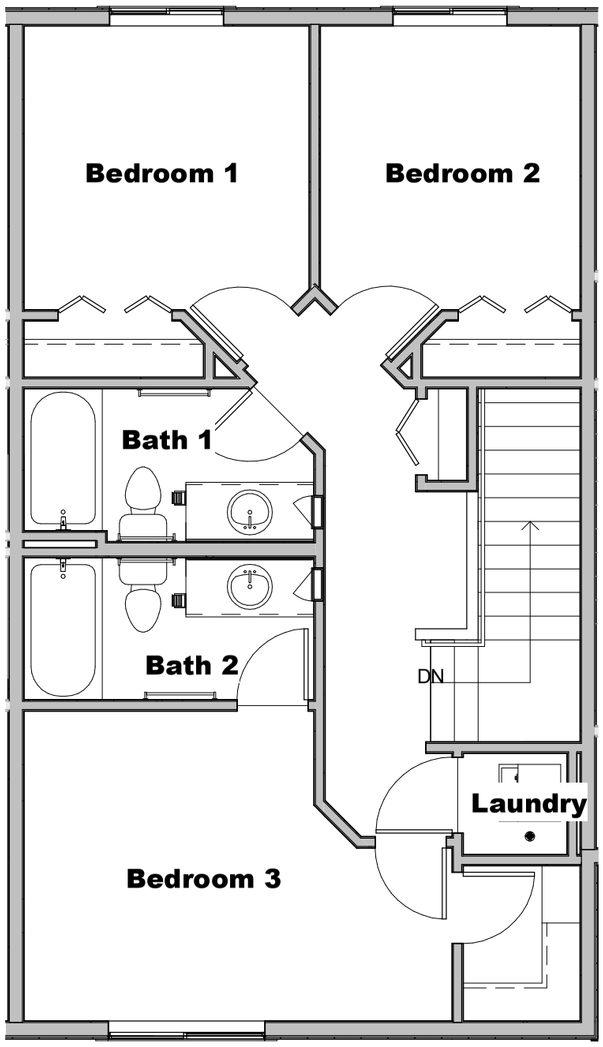

2 **Second Floor**

Scale: 3/16" = 1'-0"

VanDeWalle Architects LLC
ARCHITECTURE • PLANNING • INTERIORS
Sioux Falls, S.D. 605-339-4411

Kennedy Park Townhomes
-
Wahpeton, North Dakota

Site rendering

Project No. 15071	**A5.2**
Date: 06.13.16	
Drawn By: Author	
Copyright 2016	

10/7/2016 12:15:26 PM J:\Jobs\15071 Kennedy Park\Revit Model & Consultants Drawings\Architectural\15071 Kennedy Park Site rendering.rvt