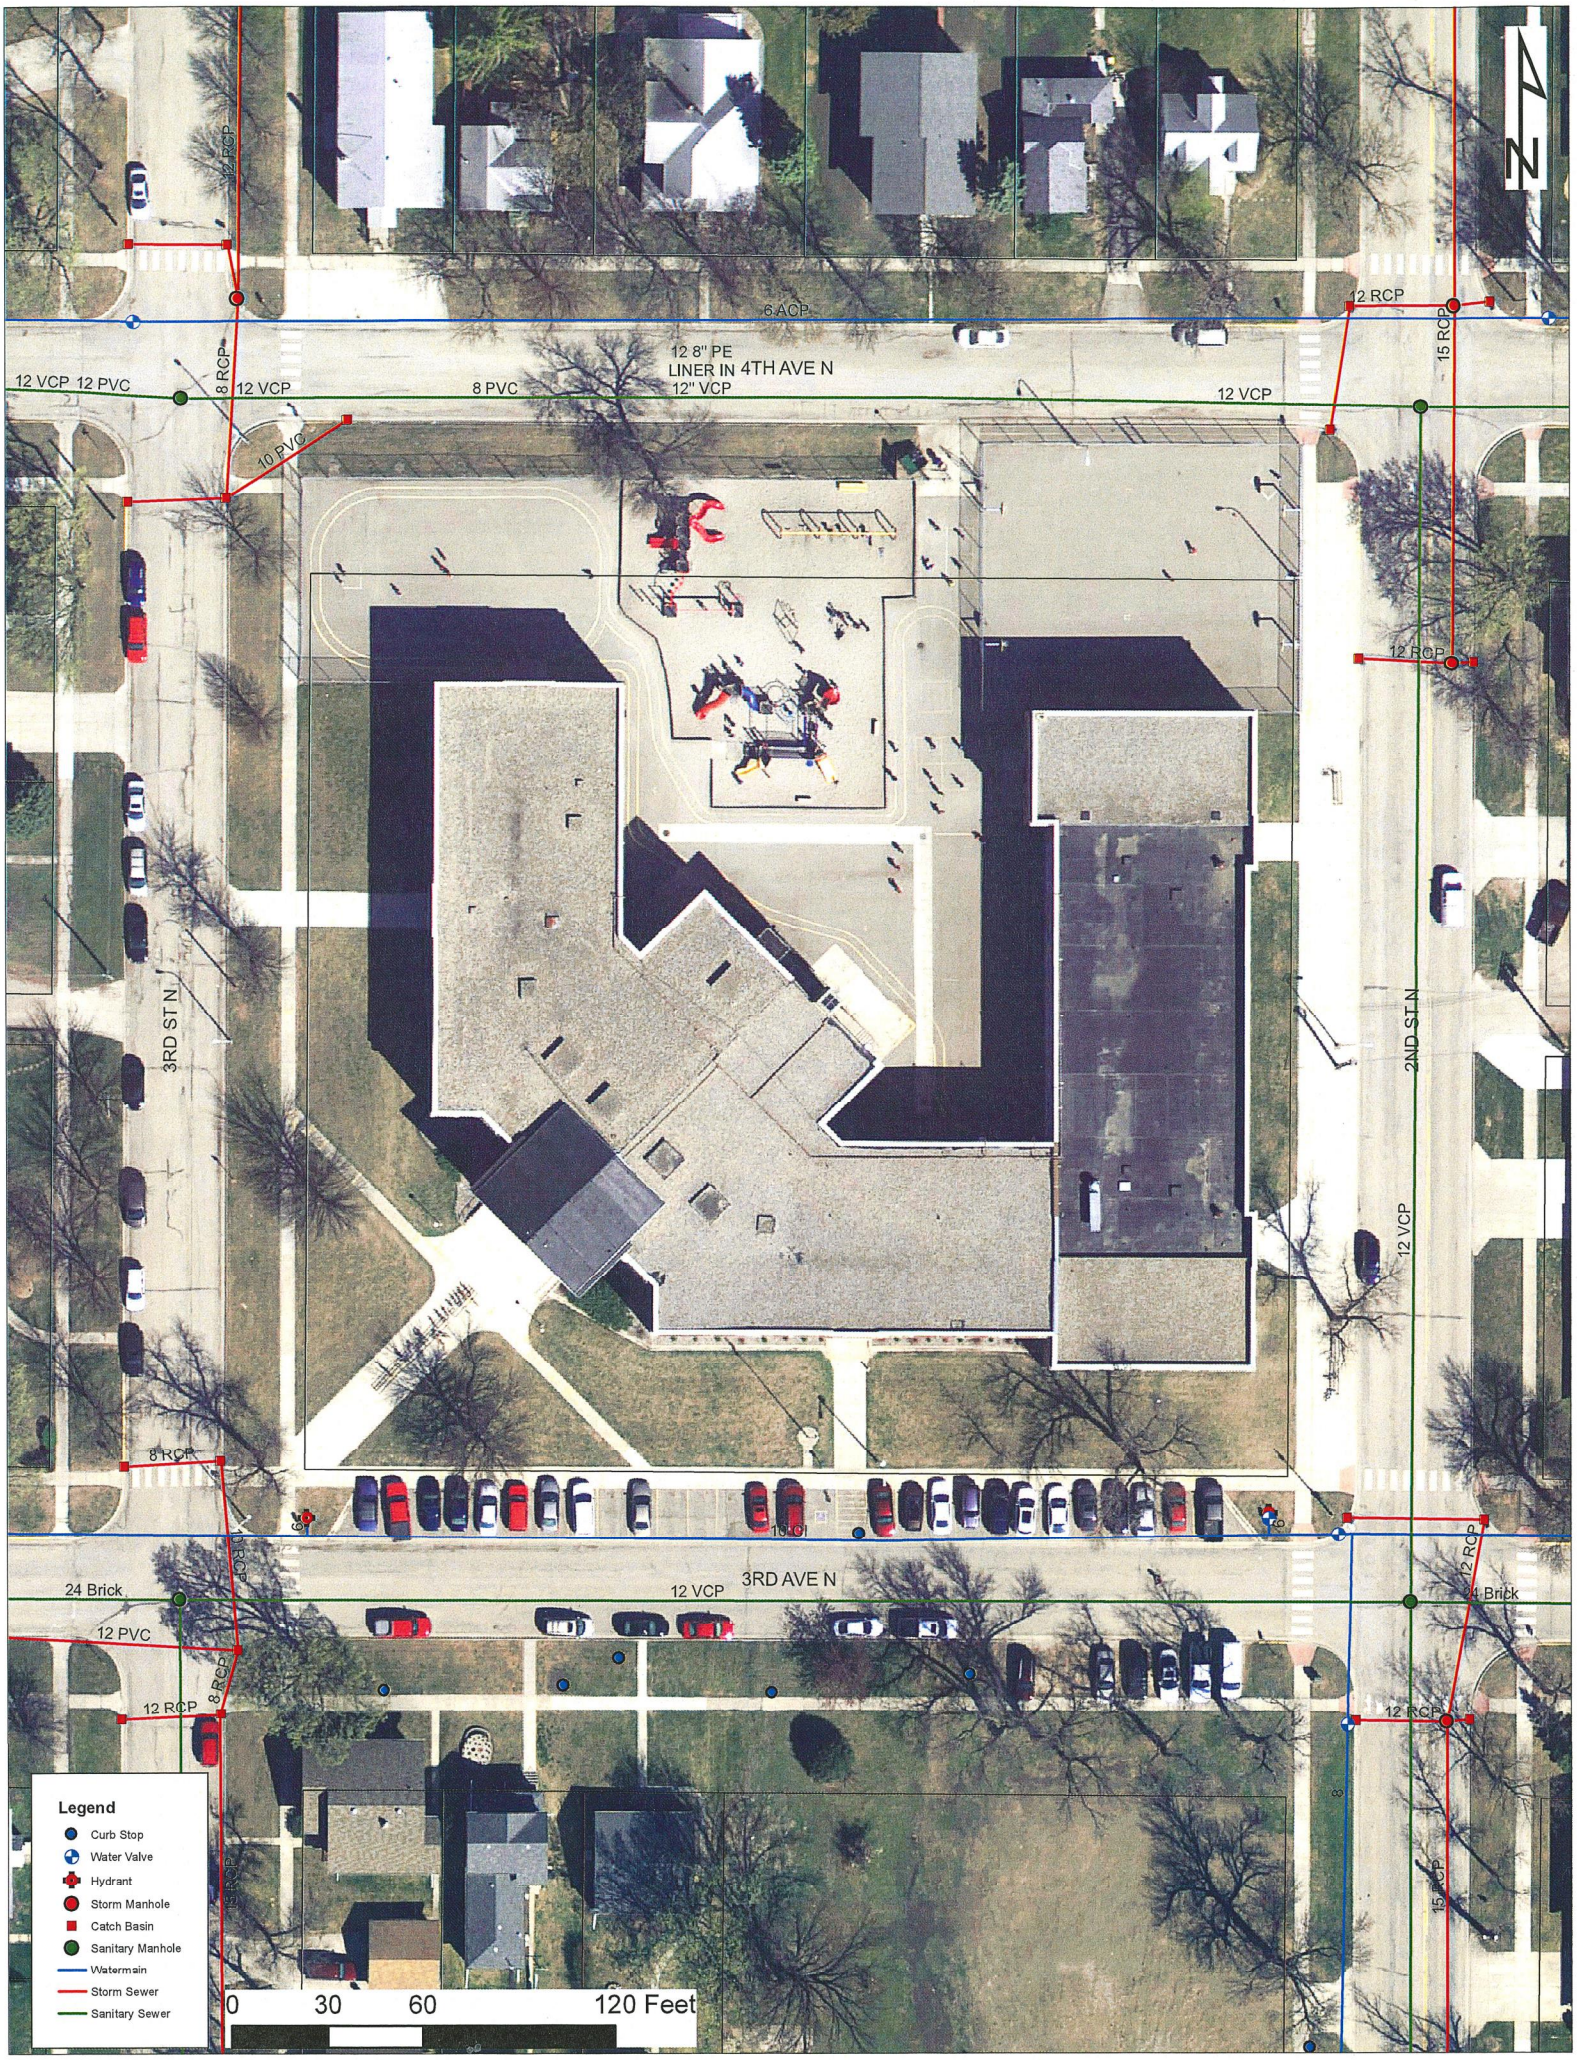
N
12 RCP
6 ACP
12 8" PE
LINER IN 4TH AVE N
12" VCP
12 VCP 12 PVC
8 RCP
12 VCP
8 PVC
12 VCP
15 RCP
10 PVC
12 RCP
3RD ST N
2ND ST N
12 VCP
8 RCP
6
10 CI
12 RCP
24 Brick
12 VCP
3RD AVE N
24 Brick
12 PVC
8 RCP
12 RCP
12 RCP
15 RCP
Legend
Curb Stop
Water Valve
Hydrant
Storm Manhole
Catch Basin
Sanitary Manhole
Watermain
Storm Sewer
Sanitary Sewer
0 30 60 120 Feet